PROPOSED CONVERSION OF 1 METRE (3FT) OF RESIDENTS' PARKING TO CYCLE HANGAR BAY

PROPOSED CONVERSION OF 2 METRES (7FT) OF SINGLE YELLOW LINE (HOURS OF CONTROL: MON-FRI 8.30AM TO 6.30PM AND SAT 8.30AM TO 6.30PM) TO CYCLE HANGAR BAY

LADBROKE CRESCENT

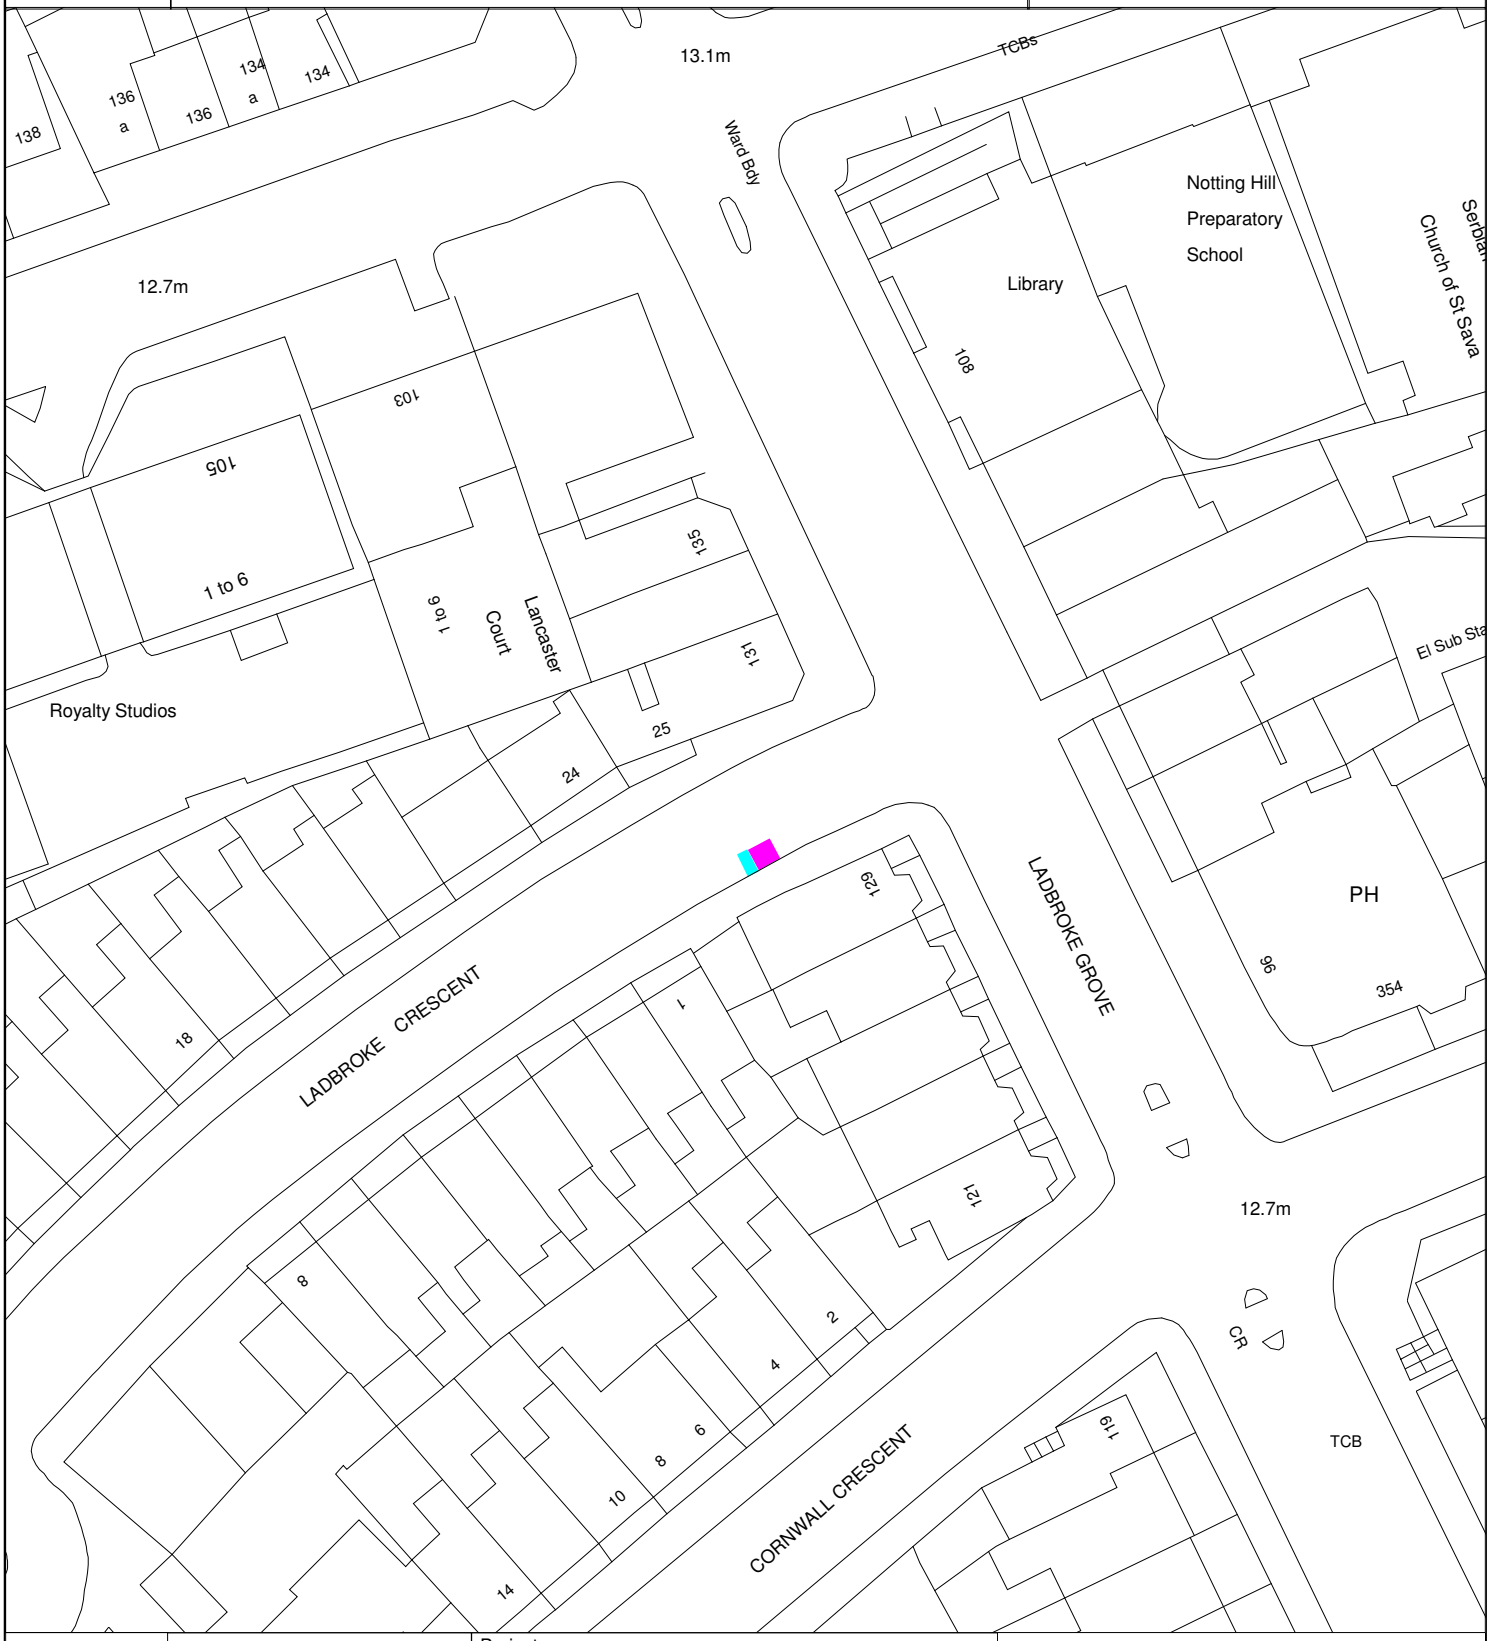

DEPARTMENT OF TRANSPORT AND HIGHWAYS

Traffic & Transportation Policy Service

The Royal Borough of Kensington and Chelsea
Council Offices, 37 Pembroke Road,
London, W8 6PW
Telephone: (020) 7361 3374

Project: MISCELLANEOUS PARKING AMENDMENTS

(C) Crown Copyright and database rights 2012, Ordnance Survey 100021668

A4

Title: PROPOSED PARKING AMENDMENTS IN LADBROKE CRESCENT

Scale	Drawn	Checked
1:625	PW	CD
	Date 27.04.22	Date 27.04.22

Drawing Number: S372-m

Rev: