PROPOSED CONVERSION OF 3 METRES (10FT) OF RESIDENTS' PARKING TO A CYCLE HANGAR BAY

REDCLIFFE SQUARE

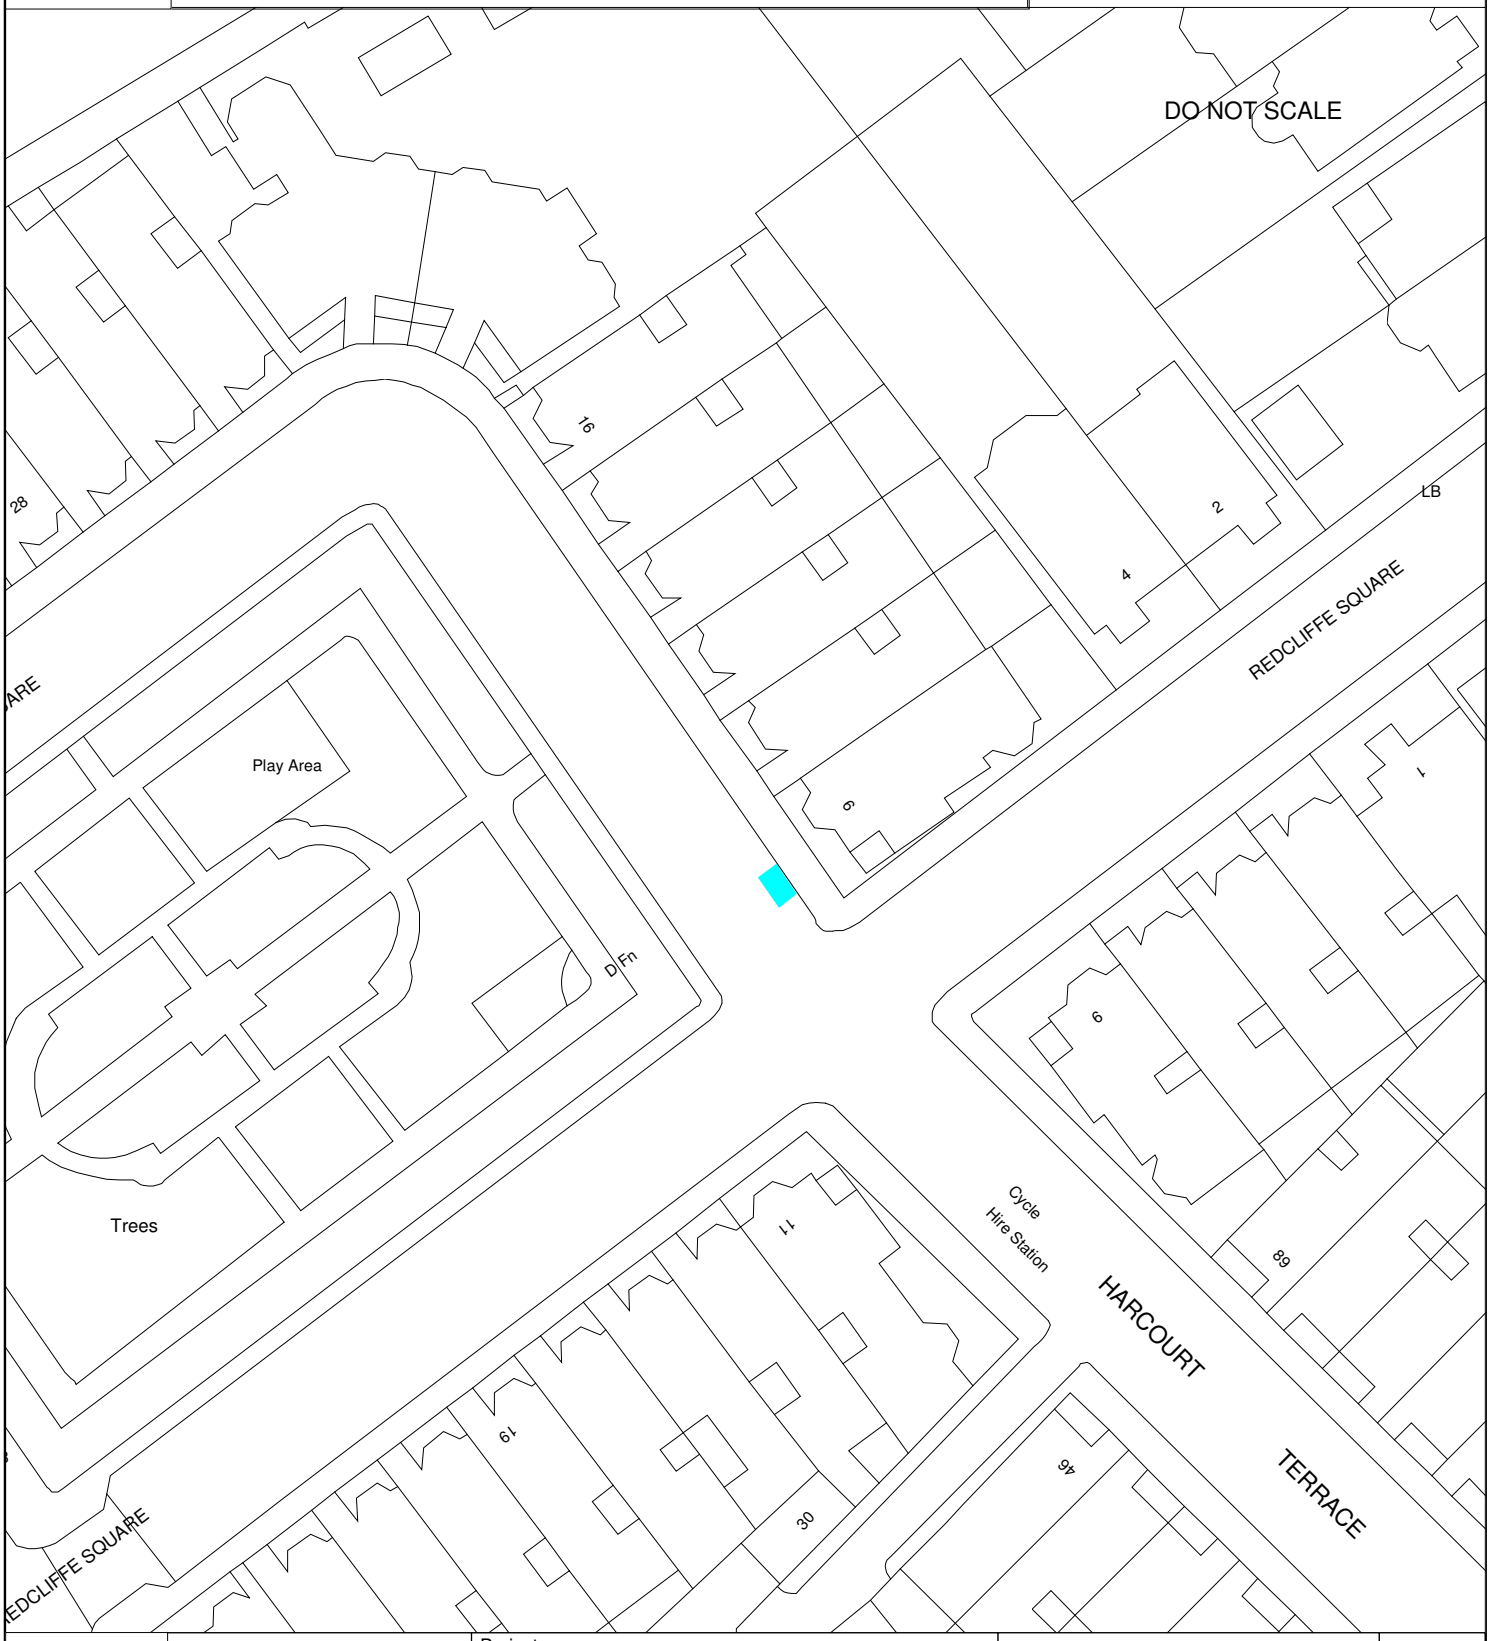

DEPARTMENT OF TRANSPORT AND HIGHWAYS

Traffic & Transportation Policy Service

The Royal Borough of Kensington and Chelsea
Council Offices, 37 Pembroke Road,
London, W8 6PW
Telephone: (020) 7361 3374

Project: MISCELLANEOUS PARKING AMENDMENTS

(C) Crown Copyright and database rights 2012, Ordnance Survey 100021668

A4

Title: PROPOSED PARKING AMENDMENTS IN REDCLIFFE SQUARE

Scale	Drawn	Checked
1:625	PW	CD
	Date 27.04.22	Date 27.04.22

Drawing Number: S376-m

Rev: