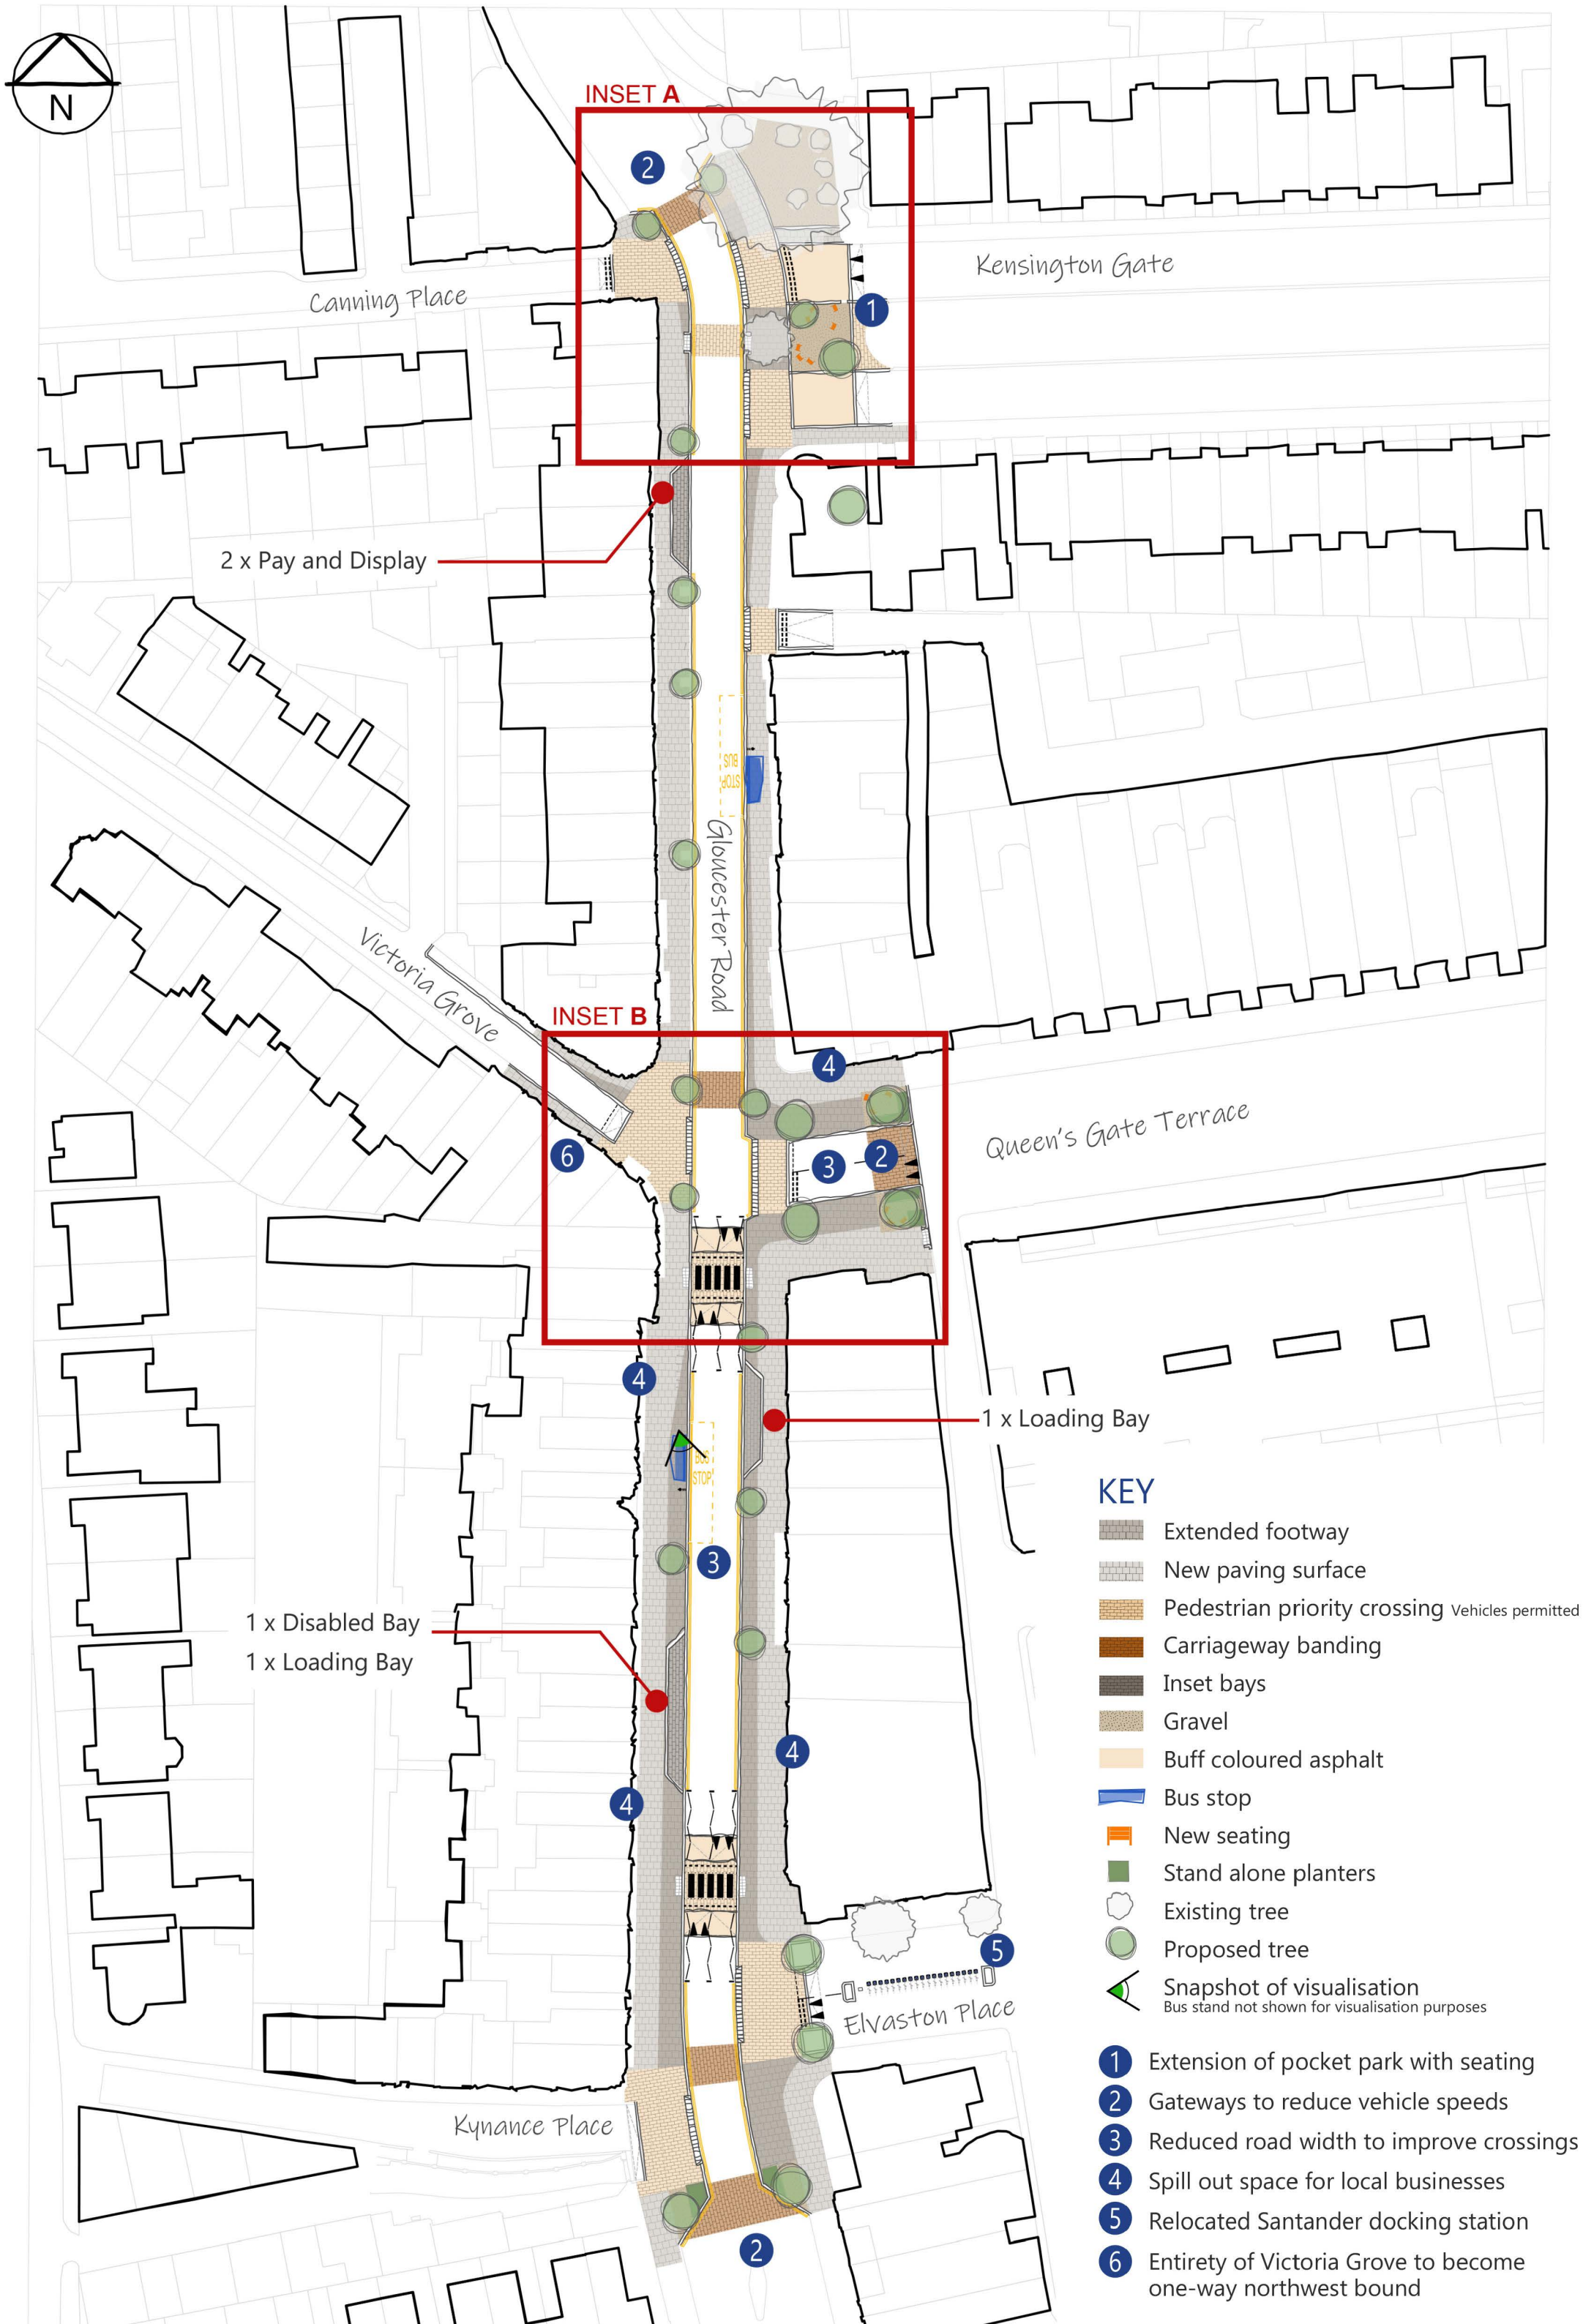
N
INSET A
INSET B
Canning Place
Kensington Gate
Gloucester Road
Victoria Grove
Queen's Gate Terrace
Elvaston Place
Kynance Place
2 x Pay and Display
1 x Loading Bay
1 x Disabled Bay
1 x Loading Bay
BUS STOP
KEY
Extended footway
New paving surface
Pedestrian priority crossing Vehicles permitted
Carriageway banding
Inset bays
Gravel
Buff coloured asphalt
Bus stop
New seating
Stand alone planters
Existing tree
Proposed tree
Snapshot of visualisation
Bus stand not shown for visualisation purposes
1 Extension of pocket park with seating
2 Gateways to reduce vehicle speeds
3 Reduced road width to improve crossings
4 Spill out space for local businesses
5 Relocated Santander docking station
6 Entirety of Victoria Grove to become one-way northwest bound