


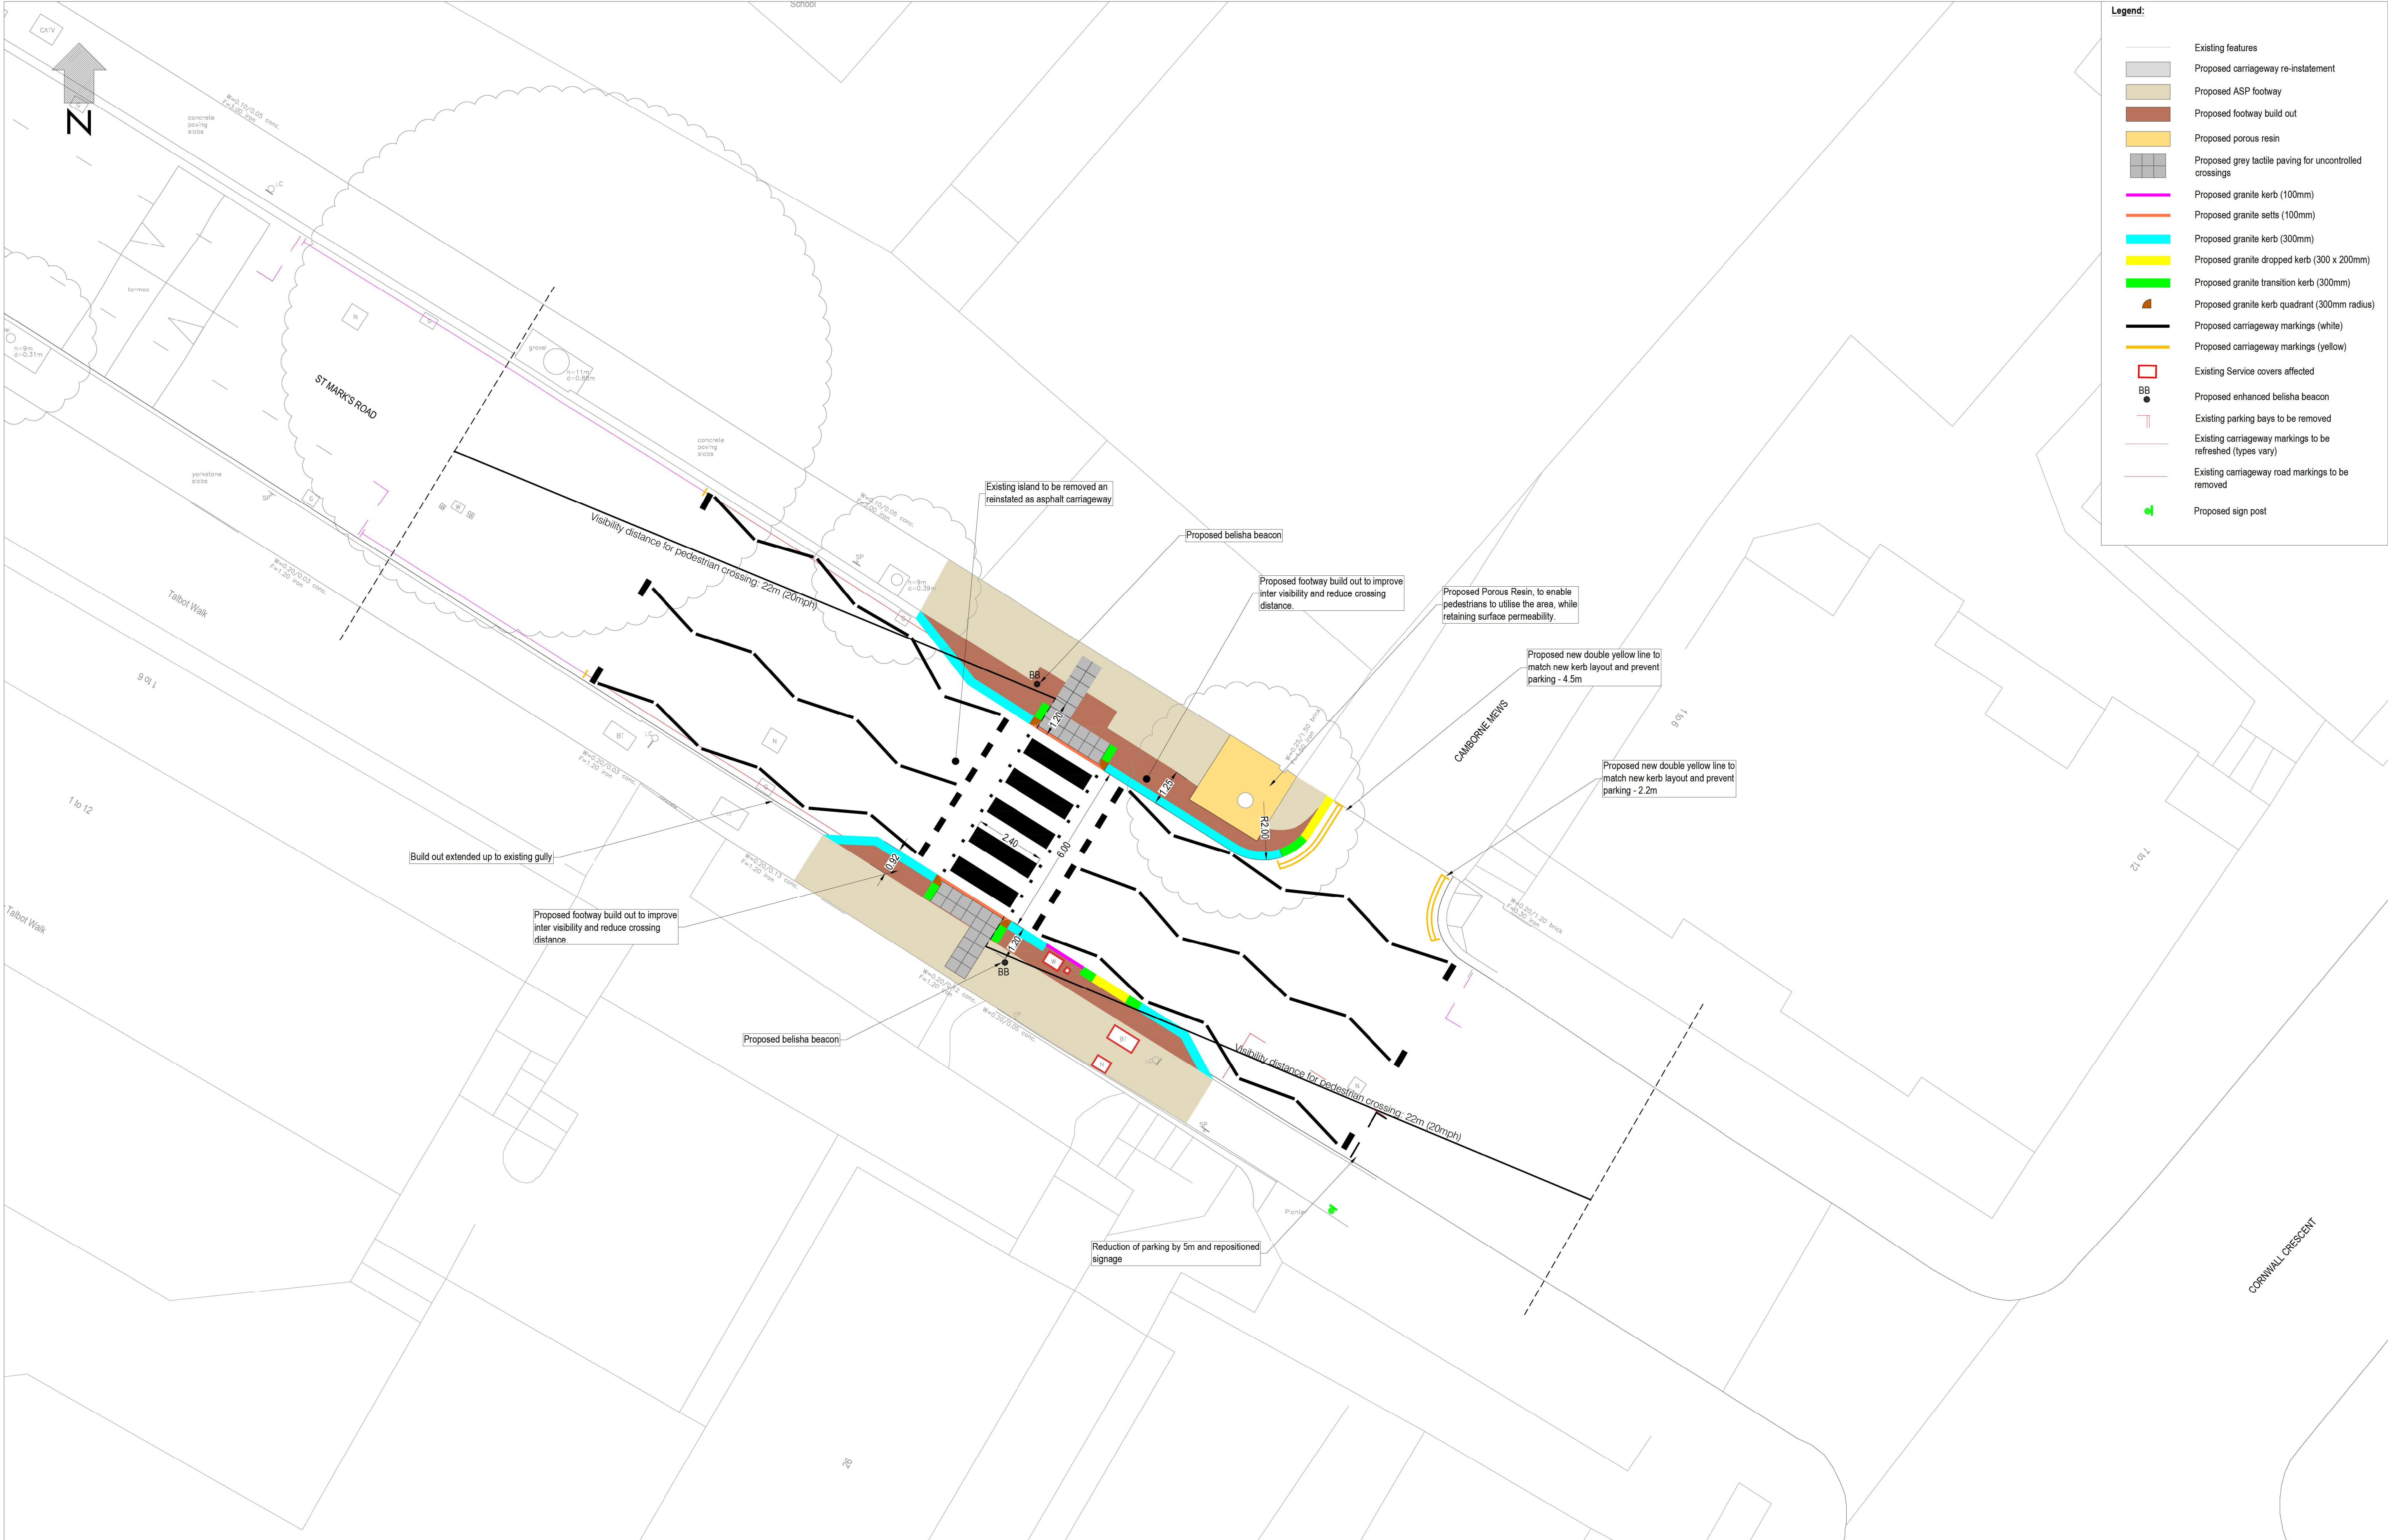

Legend:

- Existing features
- Proposed carriageway re-installment
- Proposed ASP footway
- Proposed footway build out
- Proposed porous resin
- Proposed grey tactile paving for uncontrolled crossings
- Proposed granite kerb (100mm)
- Proposed granite setts (100mm)
- Proposed granite kerb (300mm)
- Proposed granite dropped kerb (300 x 200mm)
- Proposed granite transition kerb (300mm)
- Proposed granite kerb quadrant (300mm radius)
- Proposed carriageway markings (white)
- Proposed carriageway markings (yellow)
- Existing Service covers affected
- Proposed enhanced belisha beacon
- Existing parking bays to be removed
- Existing carriageway markings to be refreshed (types vary)
- Existing carriageway road markings to be removed
- Proposed sign post